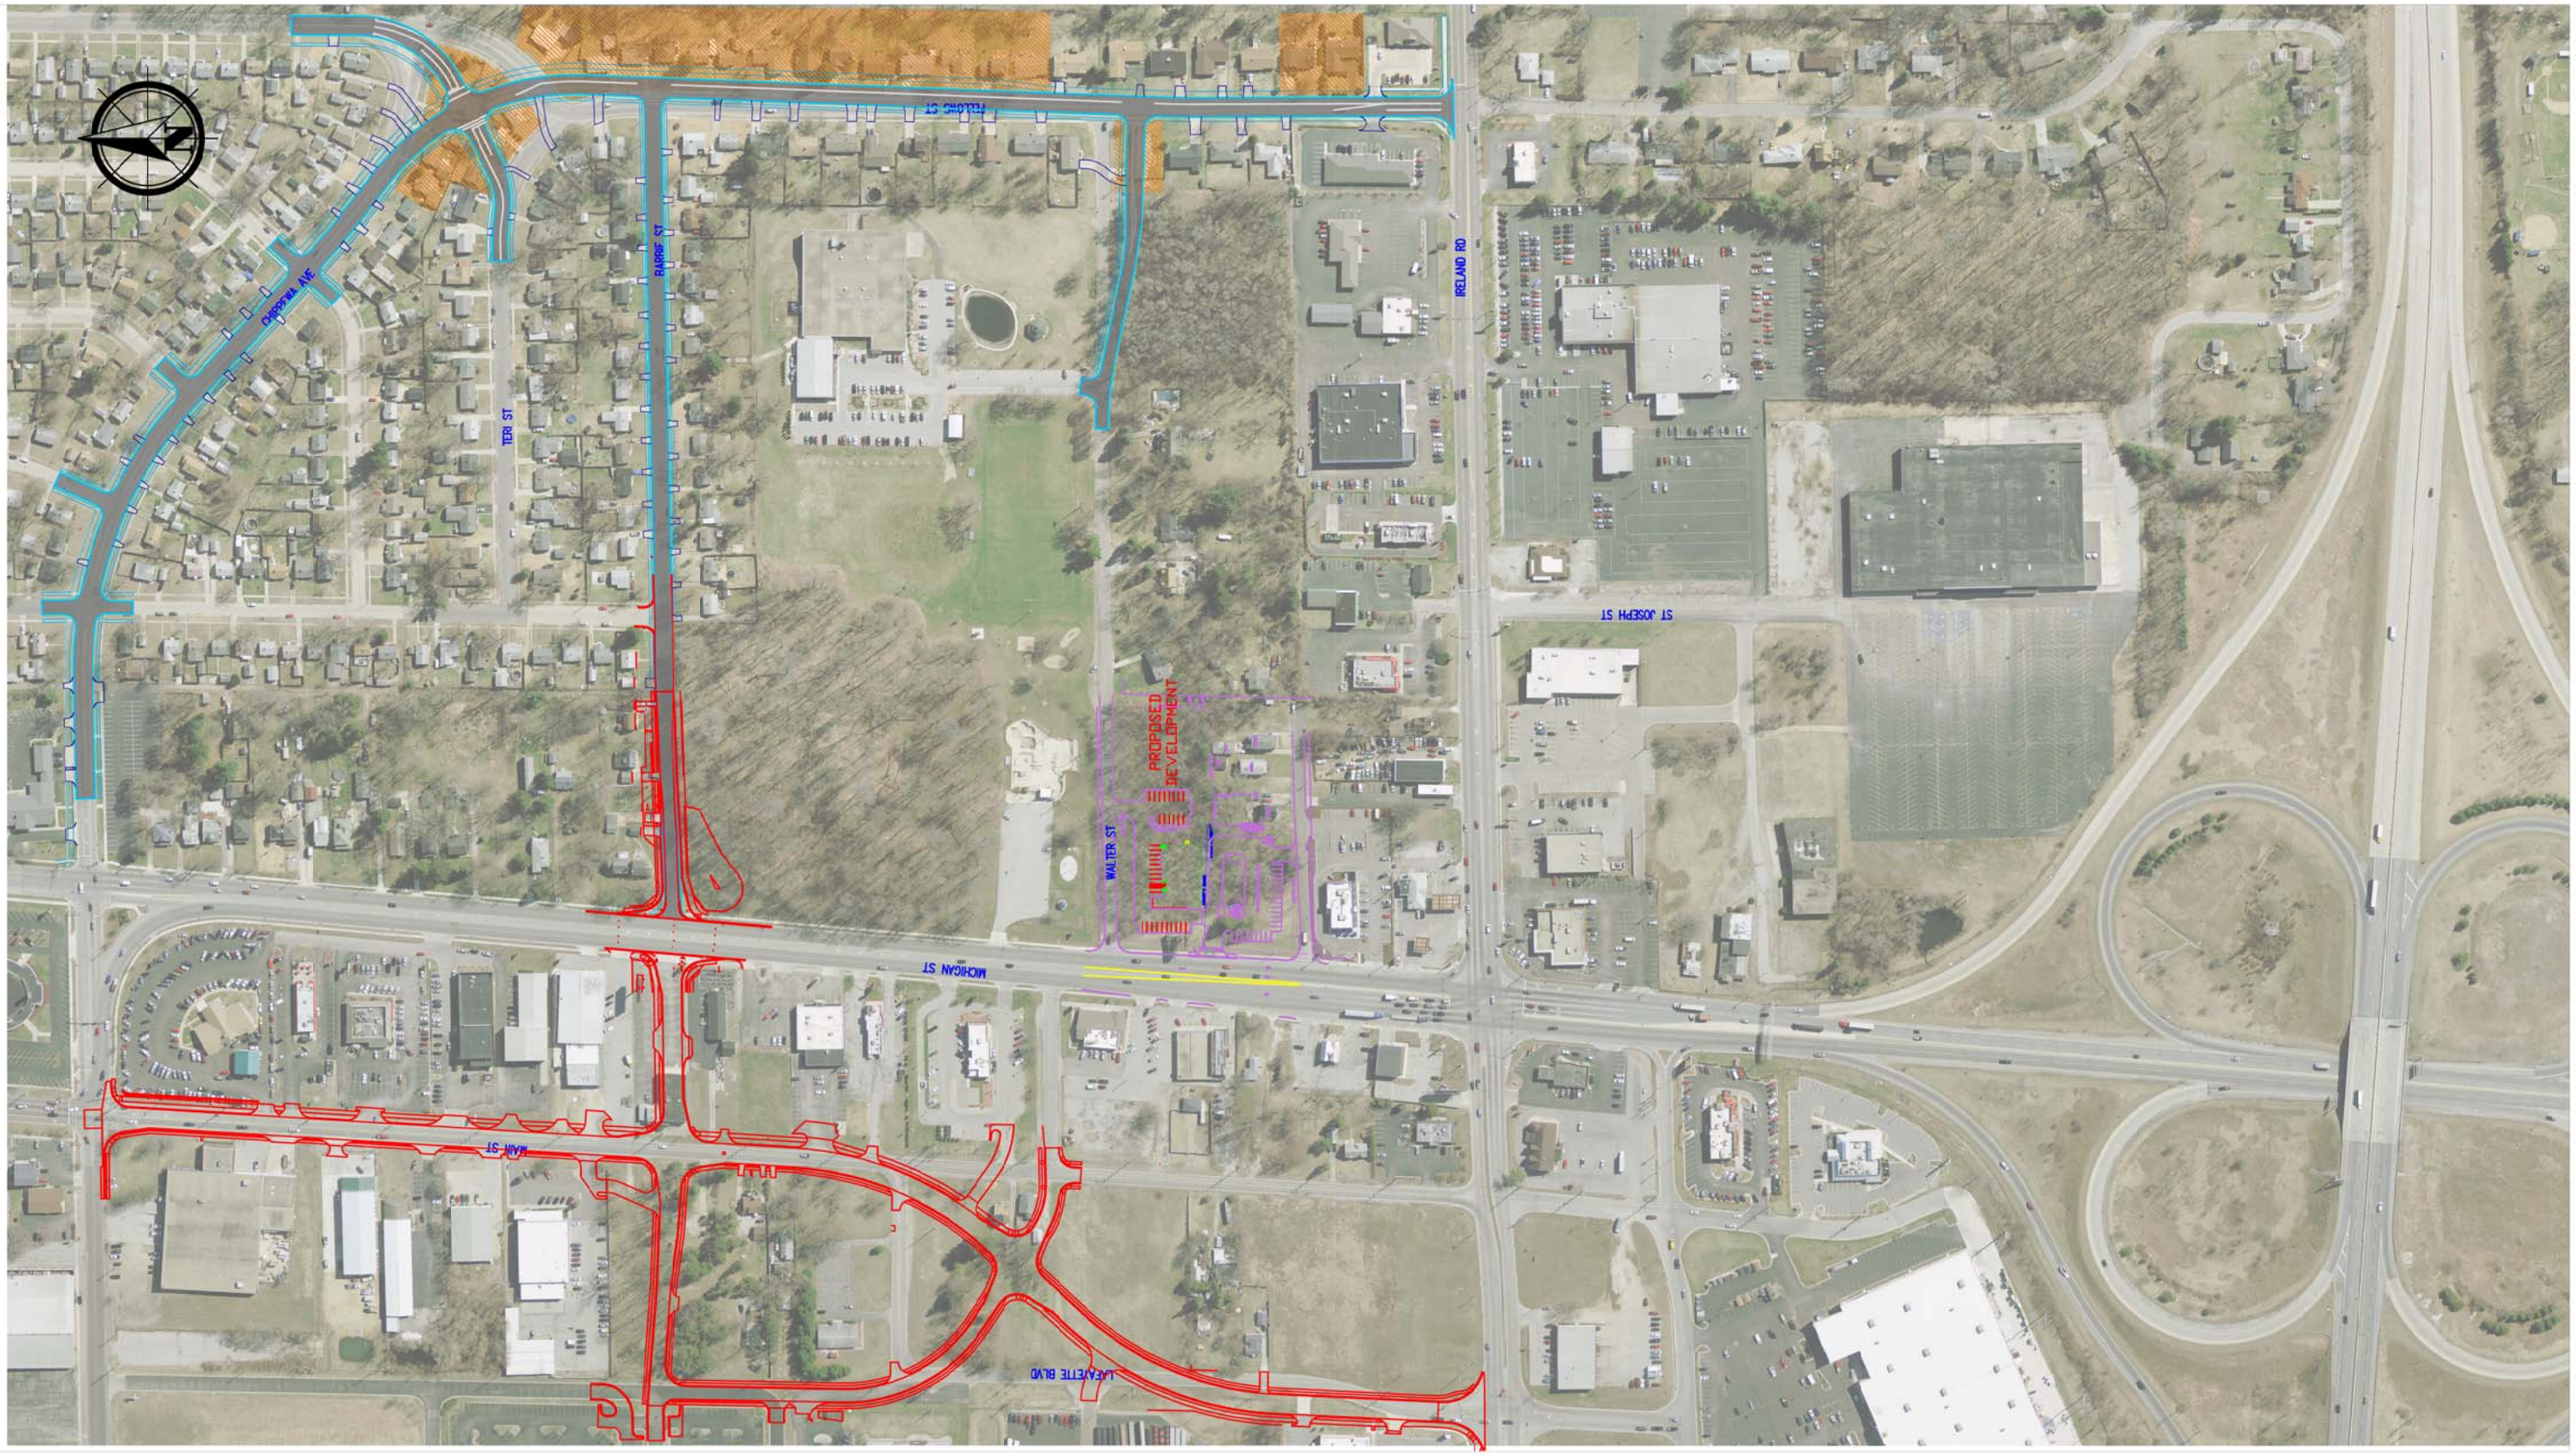

CHRISTOPHER B. BURKE ENGINEERING, LLC
220 West Colfax Avenue, Suite 500
South Bend, Indiana 46601
PHONE: (574) 282-8001
FAX: (574) 282-8003

CLIENT:

CITY OF SOUTH BEND
BOARD OF PUBLIC WORKS
1316 COUNTY CITY BUILDING
SOUTH BEND, INDIANA 46601

NO	DATE	NATURE OF REVISION	CHKD.

DSGN.	JSC
DWN.	WRS
CHKD.	JJD
HORZ. SCALE:	1"=150'
VERT. SCALE:	
CREATED:	9/24/2012
CAD USER:	BSTITT

FILE NAME R:\2011\South Bend\Fellows Street Improvement Phase II- 19.R11093.00001\Design\Reference Files\COURSE MODEL EXHIBITS.dwg

CERTIFIED: NOT FOR CONSTRUCTION

TITLE:

FELLOWS STREET CORRIDOR IMPROVEMENTS

EXHIBIT A - OVERALL

PROJ. NO.
DATE: 9/27/2012
SHEET 1 OF 3
DRAWING NO.
EXHIBIT 1