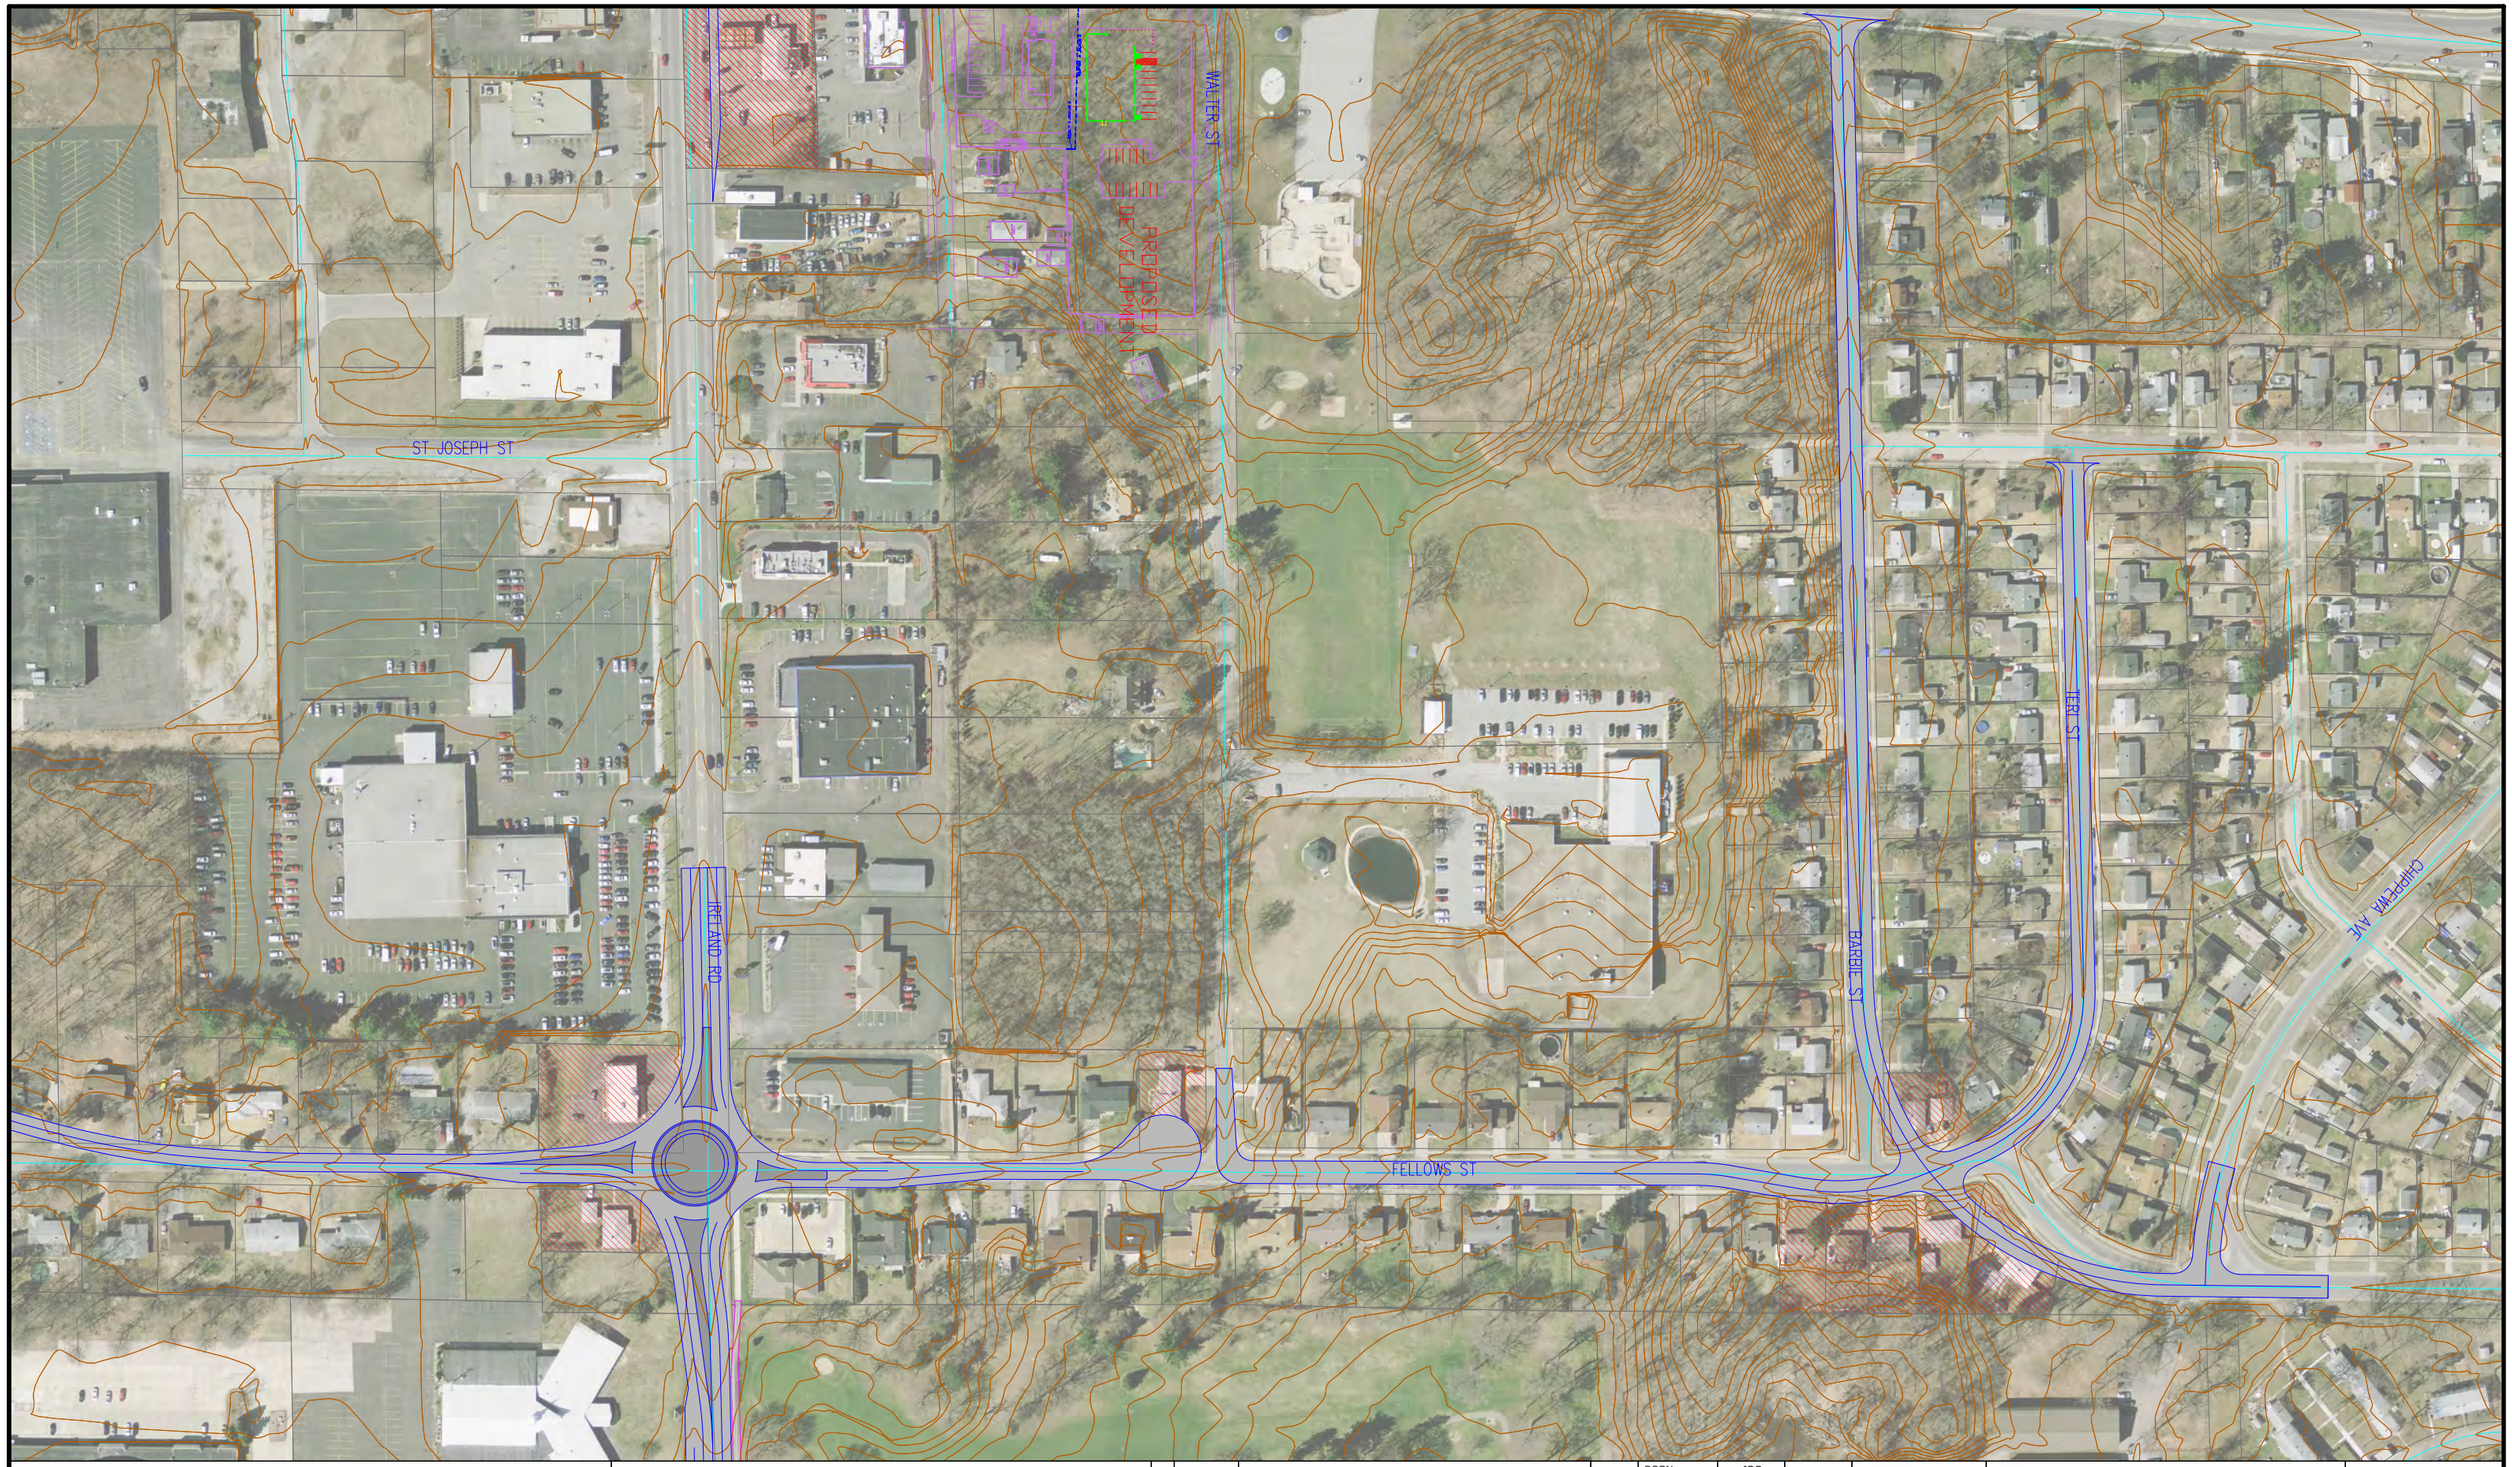

CHRISTOPHER B. BURKE ENGINEERING, LLC
220 West Colfax Avenue, Suite 500
South Bend, Indiana 46601
PHONE: (574) 282-8001
FAX: (574) 282-8003

CLIENT:

CITY OF SOUTH BEND
BOARD OF PUBLIC WORKS
1316 COUNTY CITY BUILDING
SOUTH BEND, INDIANA 46601

NO.	DATE	NATURE OF REVISION	CHKD.

FILE NAME $FILE$

DSGN.	JSC
DWN.	JSC
CHKD.	JJD
SCALE:	1:200
PLOT DATE:	8/9/2012
CAD USER:	
MODEL:	

CERTIFIED:
NOT FOR CONSTRUCTION

TITLE:
FELLOWS STREET
CORRIDOR IMPROVEMENTS
EXHIBIT C-2 - FELLOWS

PROJ. NO.
DATE:
SHEET 6 OF 6
DRAWING NO.