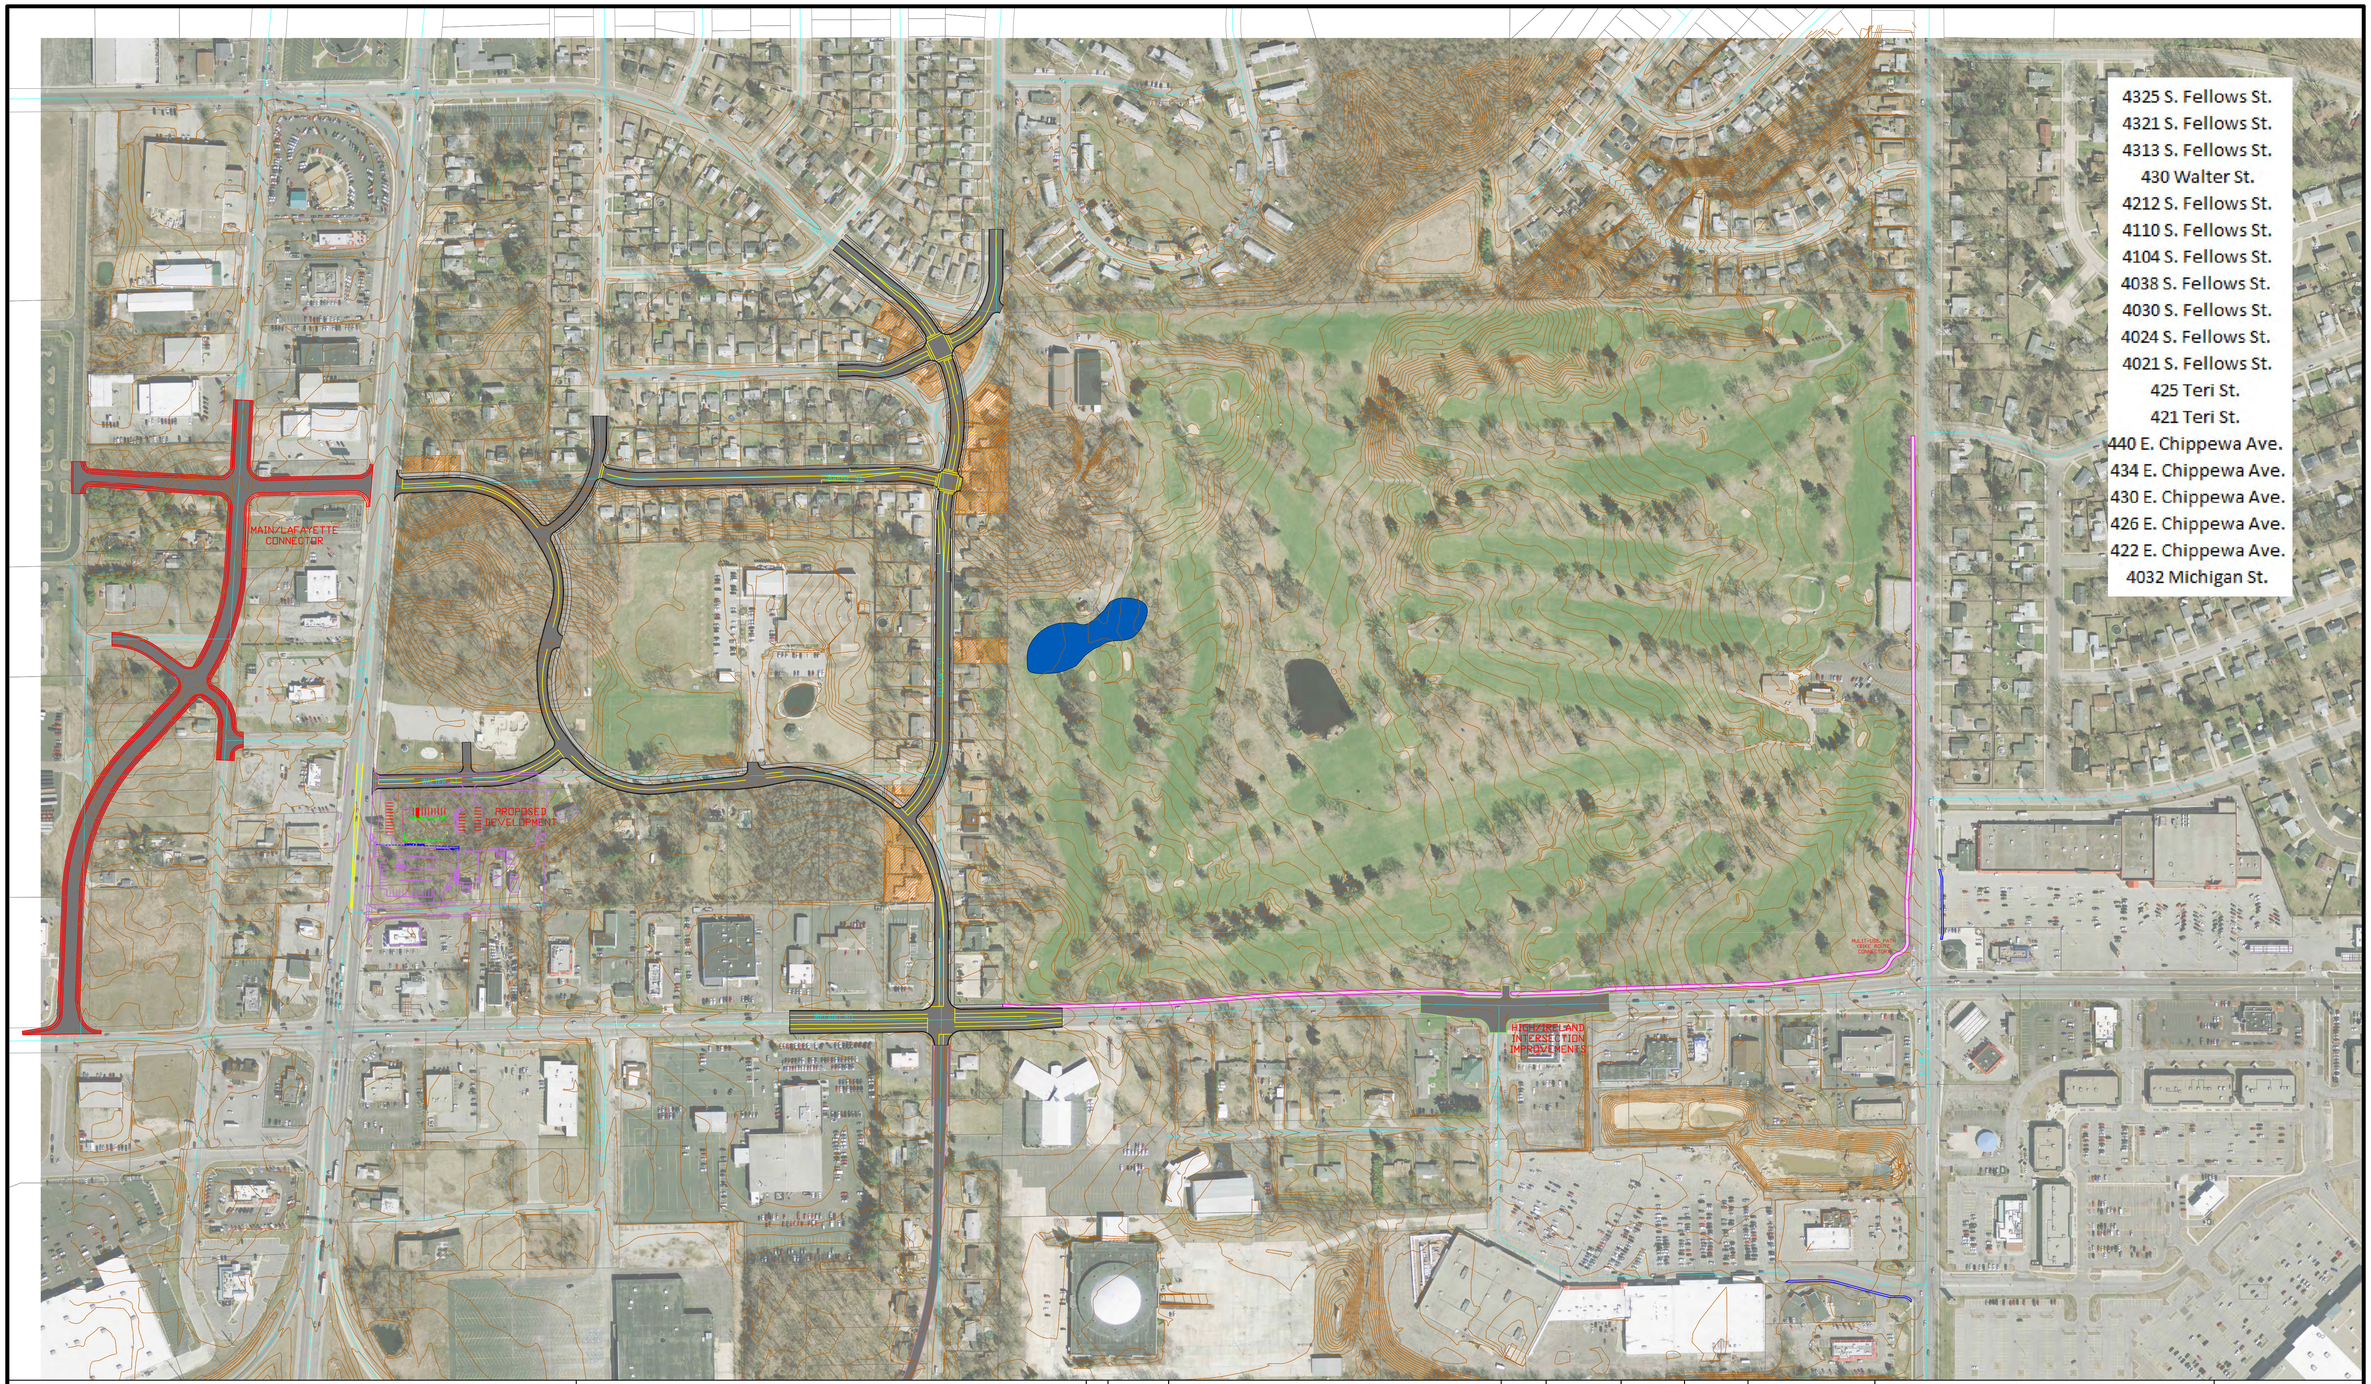

CHRISTOPHER B. BURKE ENGINEERING, LLC
220 West Colfax Avenue, Suite 500
South Bend, Indiana 46601
PHONE: (574) 282-8001
FAX: (574) 282-8003

CLIENT:

CITY OF SOUTH BEND
BOARD OF PUBLIC WORKS
1316 COUNTY CITY BUILDING
SOUTH BEND, INDIANA 46601

NO.	DATE	NATURE OF REVISION	CHKD.
FILE NAME	$FILE$		

DSGN.	JSC	
DWN.	JSC	
CHKD.	JJD	
SCALE:	1:200	
PLOT DATE:	8/9/2012	
CAD USER:		
MODEL:		

CERTIFIED:
NOT FOR CONSTRUCTION

TITLE:
FELLOWS STREET
CORRIDOR IMPROVEMENTS
EXHIBIT D - FELLOWS/BARBIE

PROJ. NO.
DATE:
SHEET 6 OF 6
DRAWING NO.