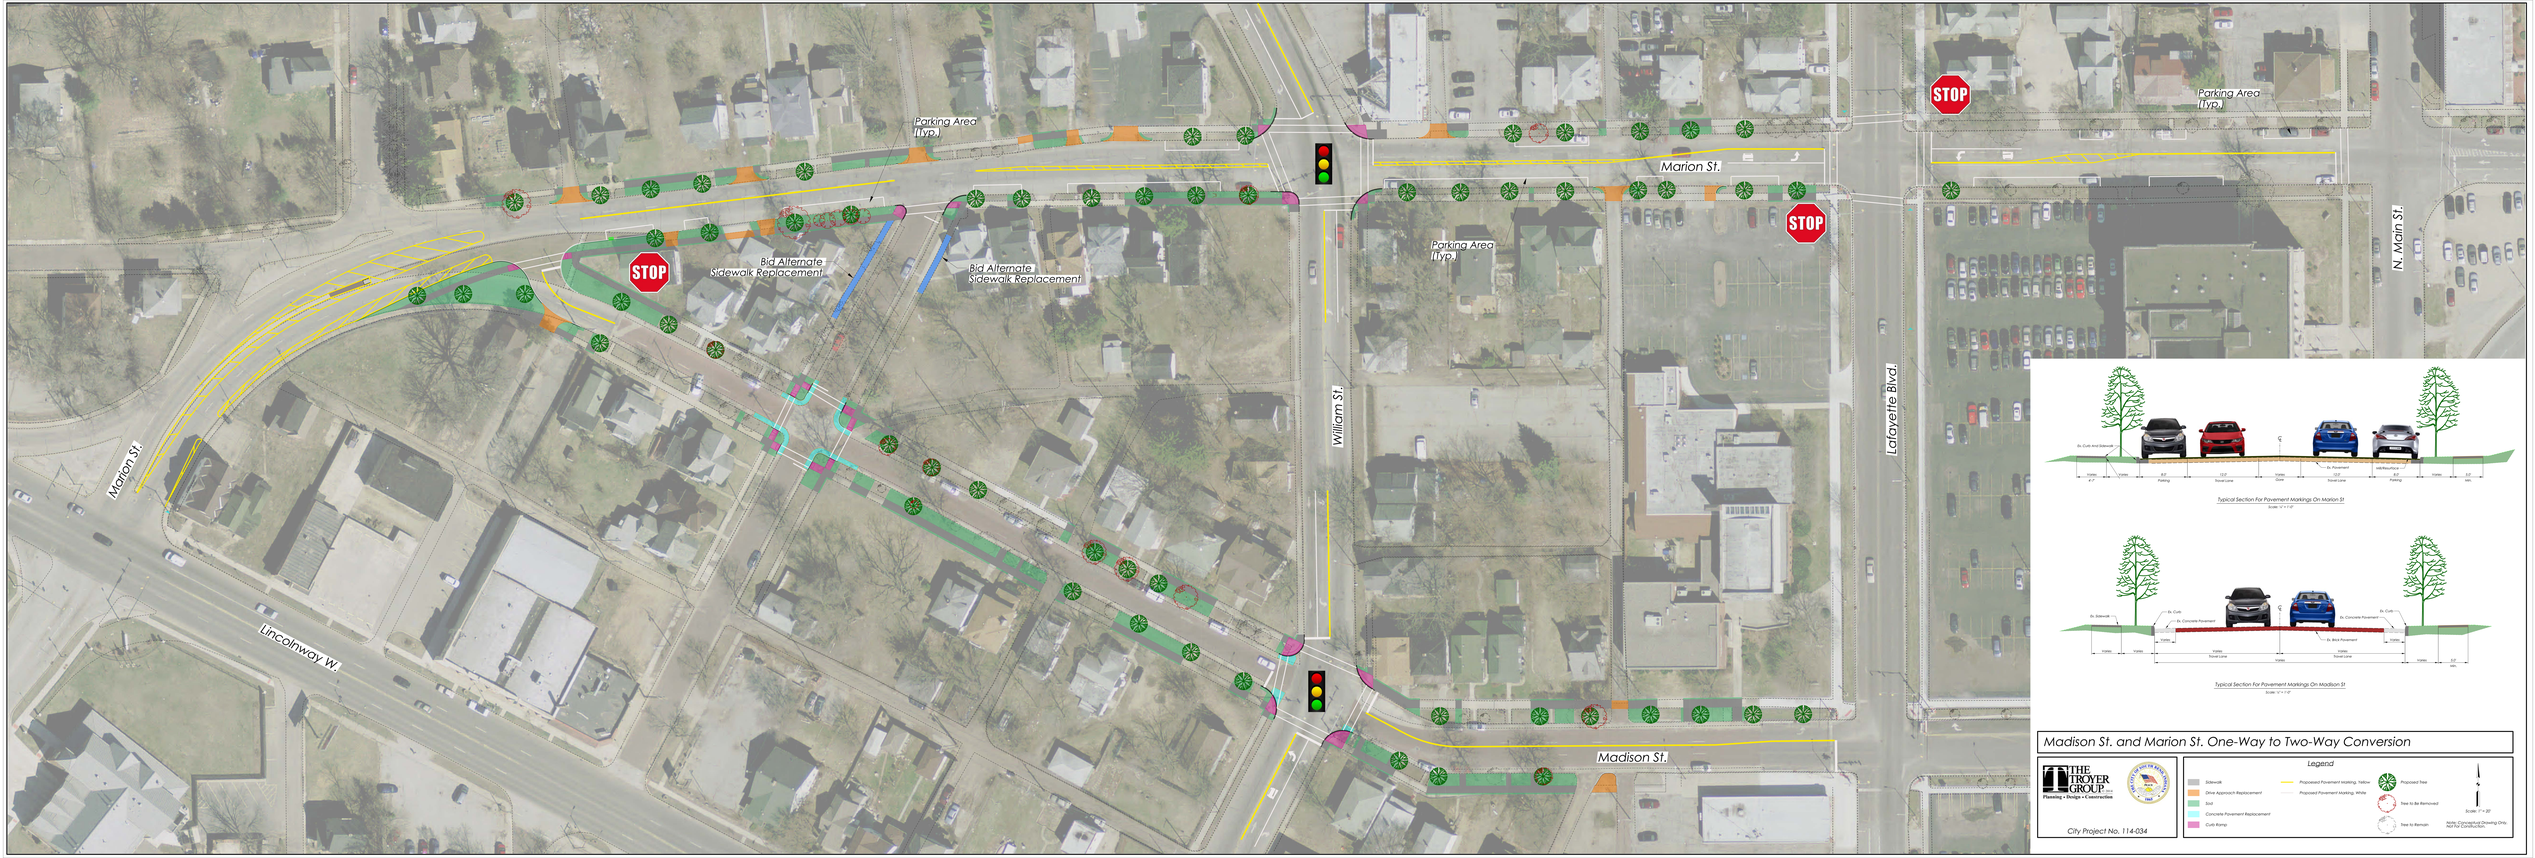
Parking Area (Typ.)
Bid Alternate Sidewalk Replacement
Bid Alternate Sidewalk Replacement
STOP
Marion St.
Parking Area (Typ.)
STOP
STOP
Parking Area (Typ.)
N. Main St.
William St.
Lafayette Blvd.
Marion St.
Lincolnway W.
Madison St.
Typical Section For Pavement Markings On Marion St
Scale: 1/4" = 1'-0"
Typical Section For Pavement Markings On Madison St
Scale: 1/4" = 1'-0"
Madison St. and Marion St. One-Way to Two-Way Conversion
THE TROYER GROUP
Planning • Design • Construction
City Project No. 114-034
Legend
Sidewalk
Drive Approach Replacement
Sod
Concrete Pavement Replacement
Curb Ramp
Proposed Pavement Marking, Yellow
Proposed Pavement Marking, White
Proposed Tree
Tree to Be Removed
Tree to Remain
Scale: 1" = 20'
Note: Conceptual Drawing Only. Not For Construction.