BARTLETT STREET IMPROVEMENTS

Phase 1 Construction: End May - End October 2015

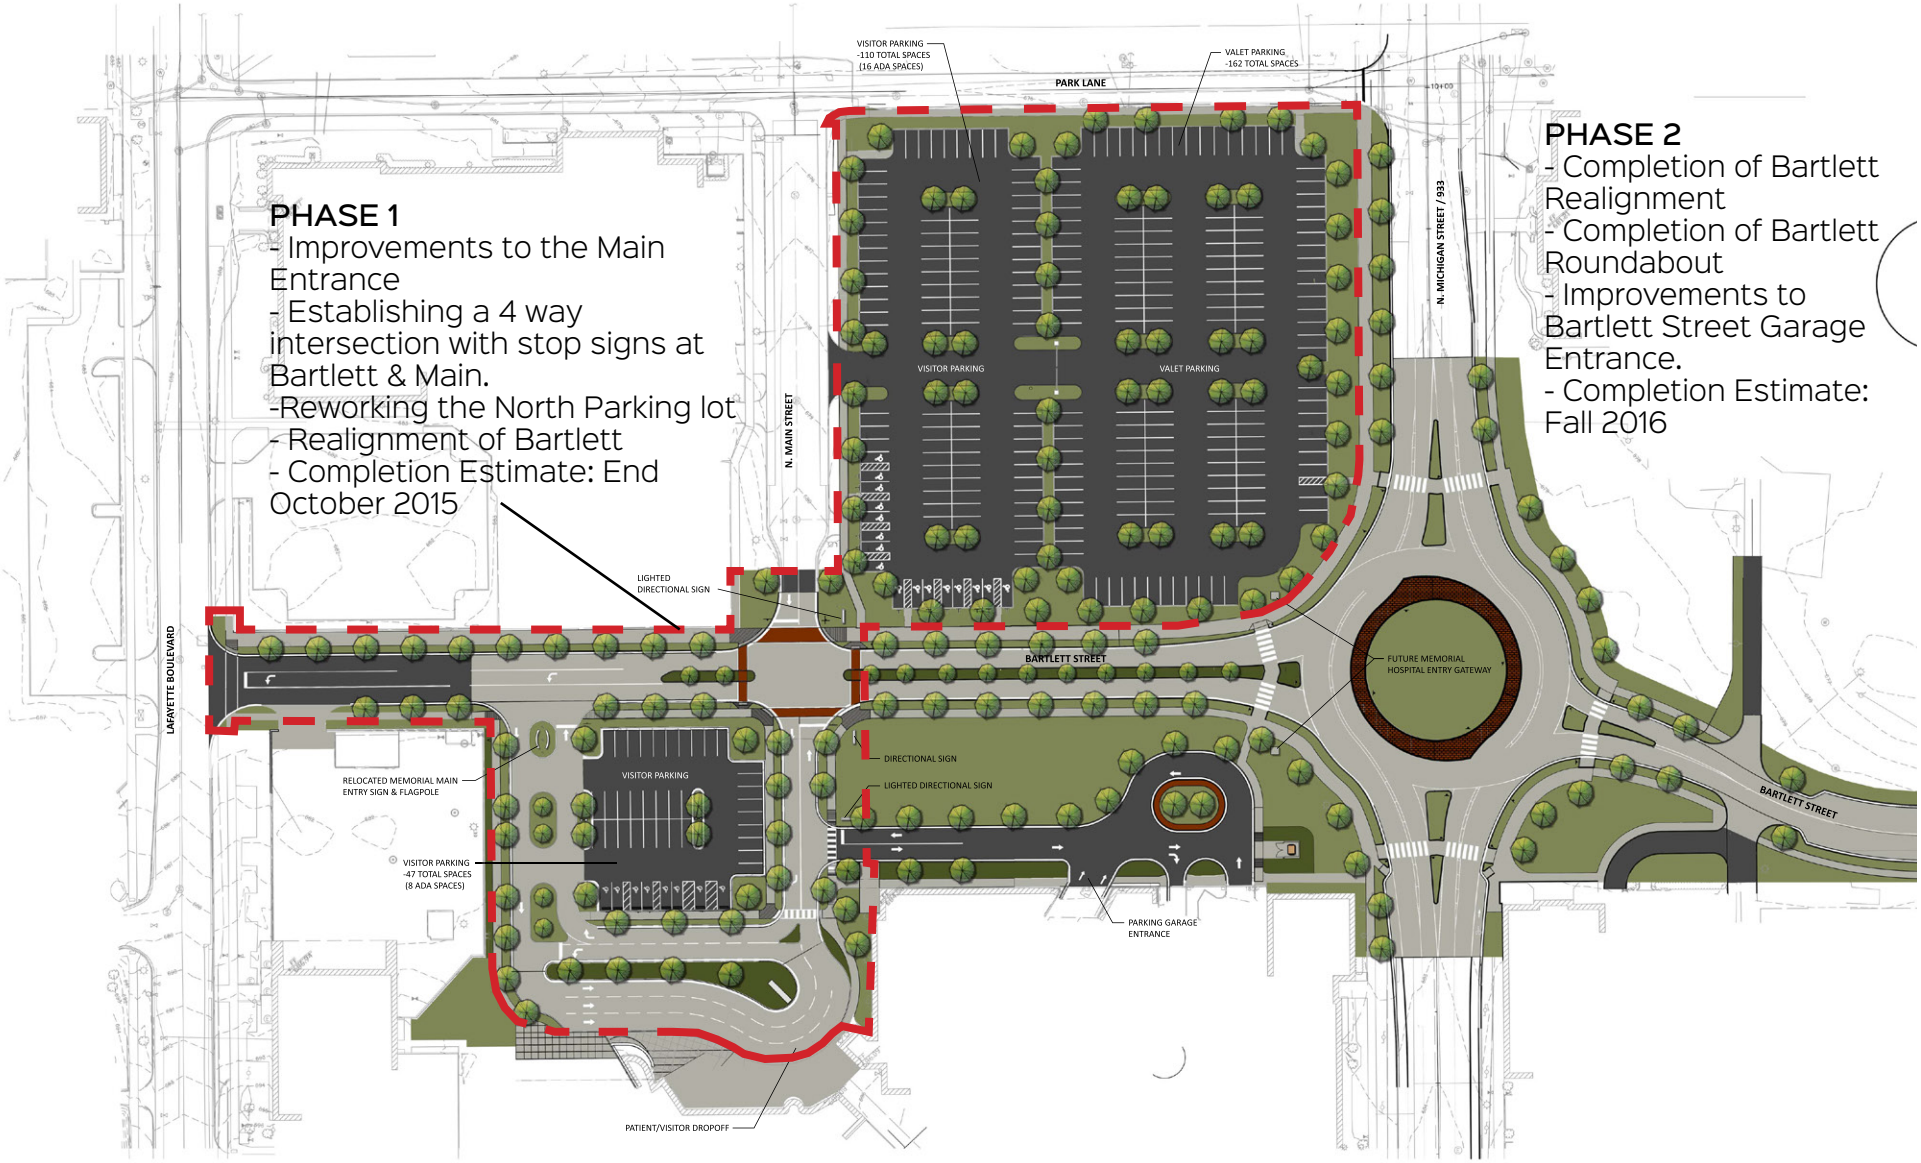

BARTLETT STREET ROUNDABOUT

CONCEPTUAL SITE PLAN

01-21-2015

© 2014 Jones Petrie Rafinski - All Rights Reserved

JONES PETRIE RAFINSKI
your one single source
Surveying • Engineering • Planning • Architecture • Utility Management
GIS • Environmental • Renewable Energy • Landscape Architecture

Feet
0 20 40